Name of Work: Improvements & Construction of CC road & drain and RCC culverts in MTS Colony Main & Cross roads in Ward No 15 Dasarahalli

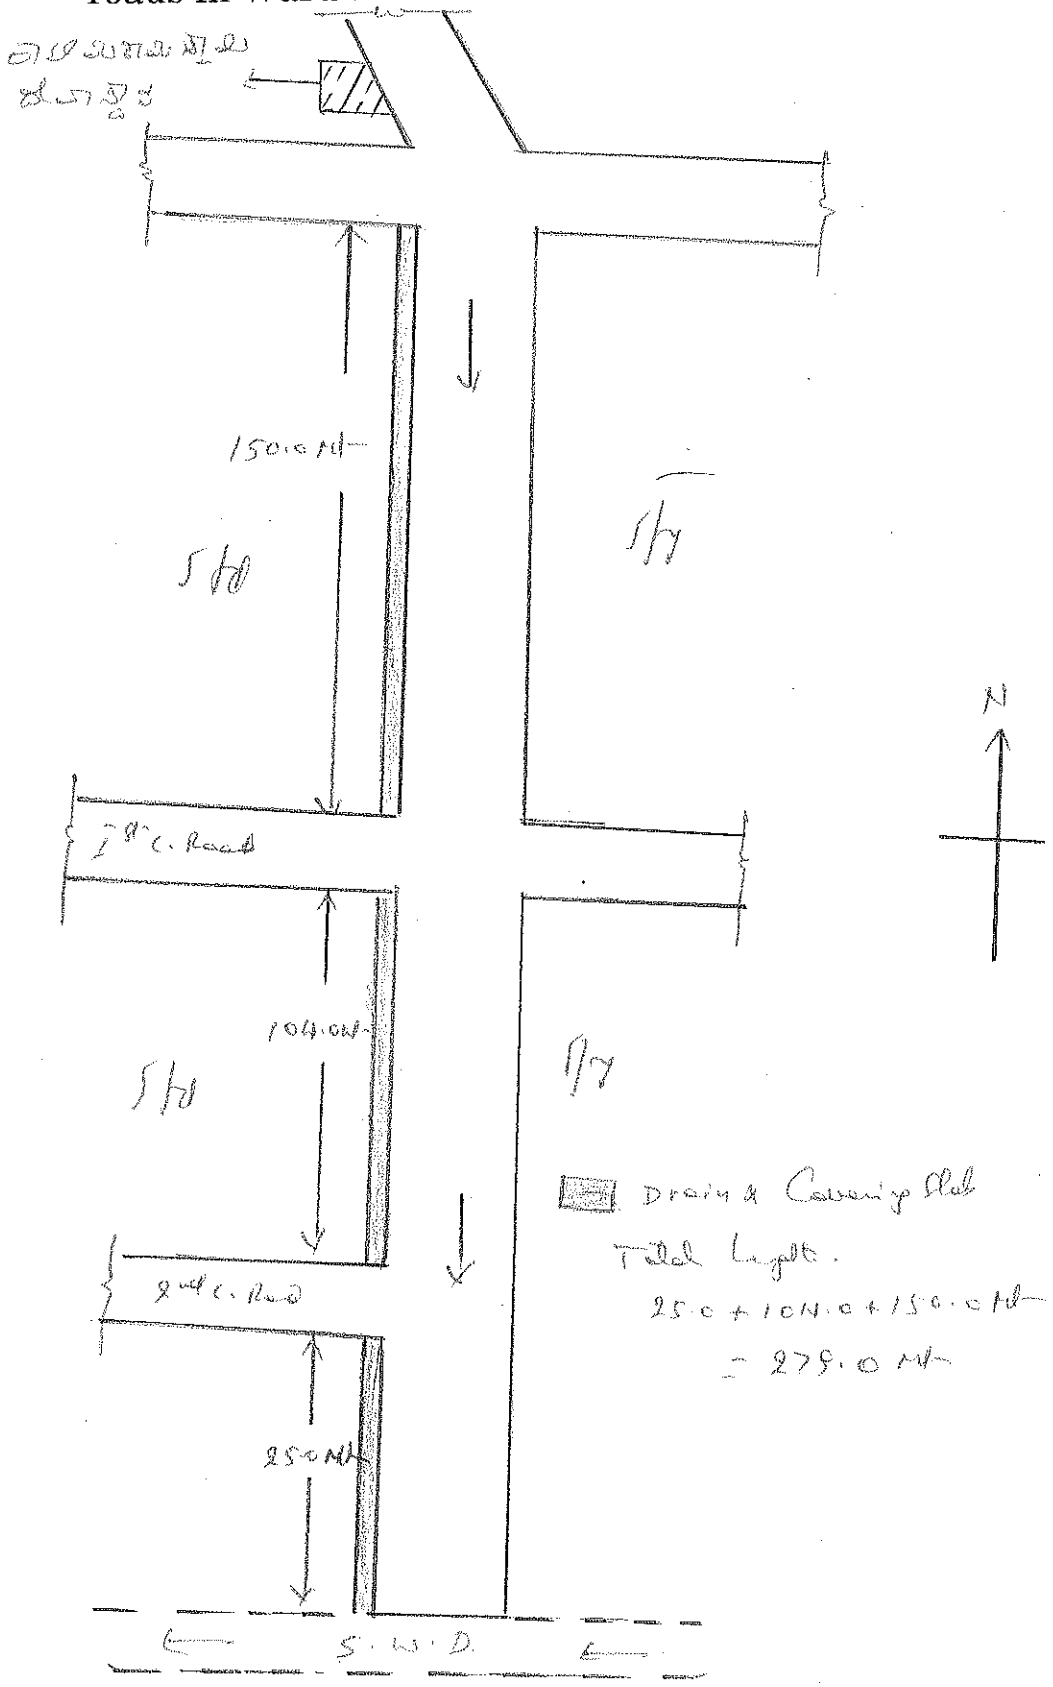

'Verified'

MANJUNATH. K
DOM BE (CIVIL)
EXECUTIVE ENGINEER (RTD)
PUBLIC WORKS DEPARTMENT